TITLE: GENERAL ARRANGEMENT OF 4ML CAPACITY TWO TIER GLR AT PULIKESHINAGAR (SHEET 02 OF 02)

DWG NO: EXHIBIT–03

NOTE :

1. ALL DIMENSIONS ARE IN MILLIMETERS AND LEVELS ARE IN METERS.

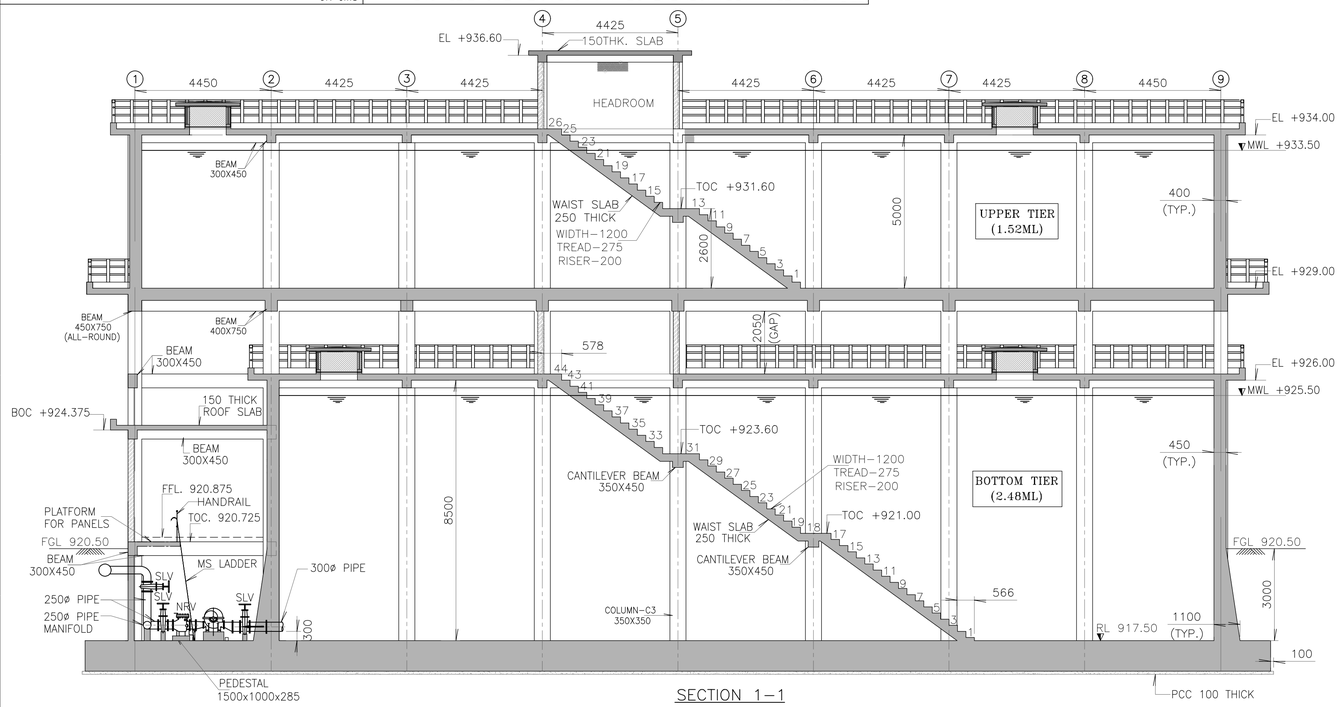

SECTION 1–1

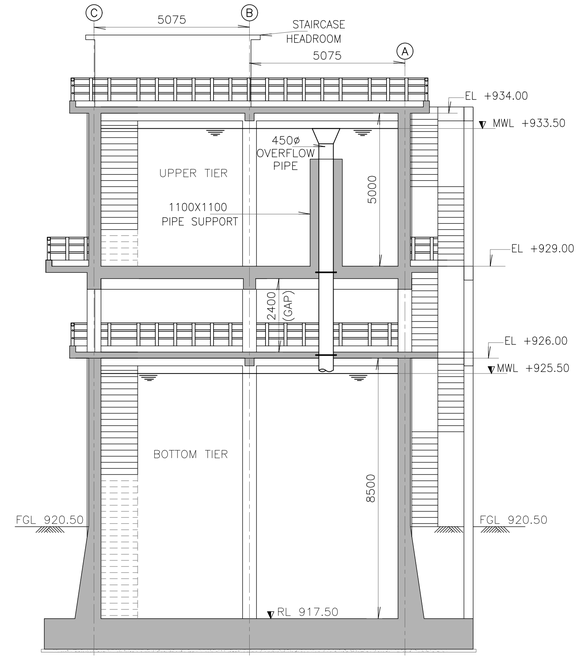

SECTION 2–2

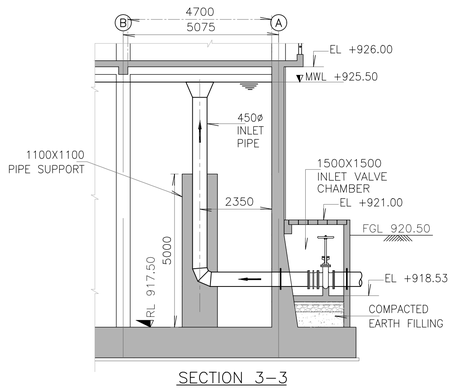

SECTION 3–3

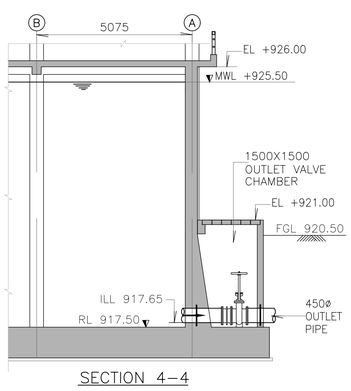

SECTION 4–4

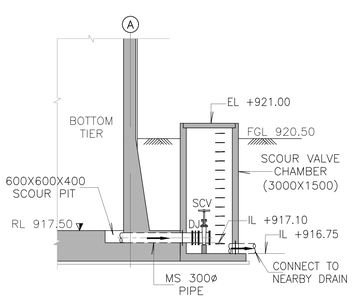

SECTION 5–5

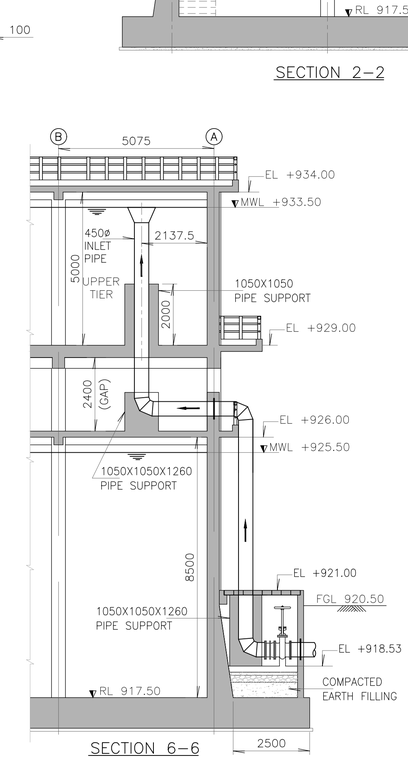

SECTION 6–6

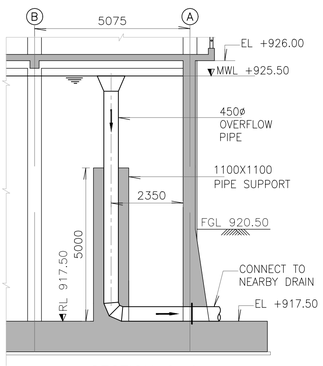

SECTION 9–9

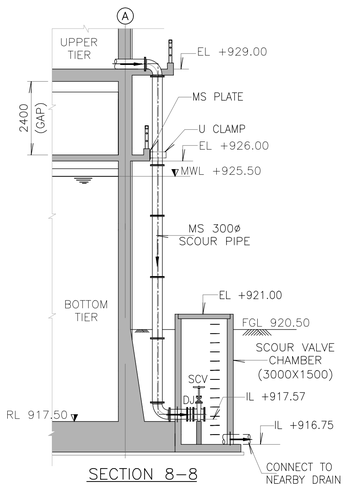

SECTION 8–8

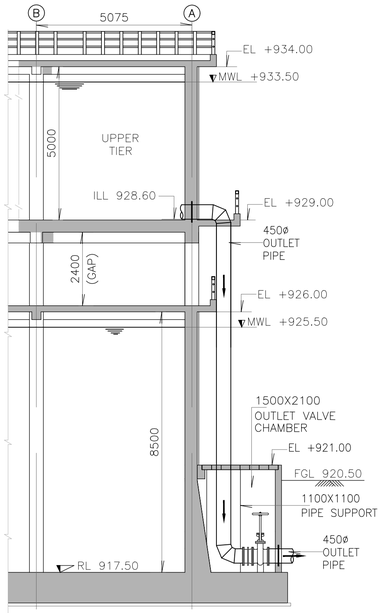

SECTION 7–7

DO NOT SCALE

'P' (PRELIMINARY) ISSUES ARE NOT TO BE USED FOR CONSTRUCTION / FABRICATION BUT ARE ISSUED FOR LIMITED PURPOSES ONLY AS INDICATED IN THE SMALL BLOCK ABOVE THIS BLOCK.

CONSTRUCTION / FABRICATION WORK IS PERMITTED ON 'R' (RELEASED) ISSUES ONLY.

INFORMATION CONTAINED WITHIN 'HOLD' IS NOT RELEASED FOR CONSTRUCTION / FABRICATION. FIELD MUST GET DESIGN OFFICE TO CLEAR 'HOLDS' IN TIME BEFORE PROCEEDING WITH ANY CONSTRUCTION / FABRICATION WORK RELATED TO 'HOLDS'.

Proprietary Notice and Version Control

This document contains confidential information for use only by the 'Client' for the Project under consideration, which is provided for the sole purpose of permitting the recipient to evaluate the information submitted herewith. In consideration of receipt of this document, unless agreed to in contrary in the Contract, the recipient agrees to maintain such information in confidence and to not reproduce or otherwise disclose this information to any person outside the recipient's organisation; except that there is no obligation to maintain the confidentiality of any information which was known to the recipient prior to receipt of such information from Tata Consulting Engineers Limited, or becomes publicly known through no fault of recipient, or Tata Consulting Engineers Limited, or is received without obligation of confidentiality from a third party owning no obligation of confidentiality to Tata Consulting Engineers Limited. This information governs all communications from date hereof and any kind of offers, assumptions, deliverables, contracts submitted verbally (and subsequently communicated in writing) or in writing or otherwise given under any and all previous version/s.

FILE NAME :

	SIGN.												
	INITIALS												
	REVISIONS												
	SIGN.												
	INITIALS												
	REVISIONS												
PO	SIGN.												
	INITIALS												
ISSUE		DRN	DSN	CHD	CV	EL	IC	ME	CLEARED	PE/PM	APPD	DATE	

BANGALORE WATER SUPPLY AND SEWERAGE BOARD

CONSTRUCTION OF 5ML CAPACITY TWO TIER GLR AT PULIKESHINAGAR BANGALORE

GENERAL ARRANGEMENT OF 4ML CAPACITY TWO TIER GLR AT PULIKESHINAGAR (SHEET 02 OF 02)

TATA CONSULTING ENGINEERS LIMITED

MUMBAI

SCALE : 1:100

DC & DISC: DM_CV

DWG NO. EXHIBIT–03

ISSUE PO

SIZE–A1

TCE FORM NO. 091 PO

FILE NAME: F–091–Rev–R1.dwg